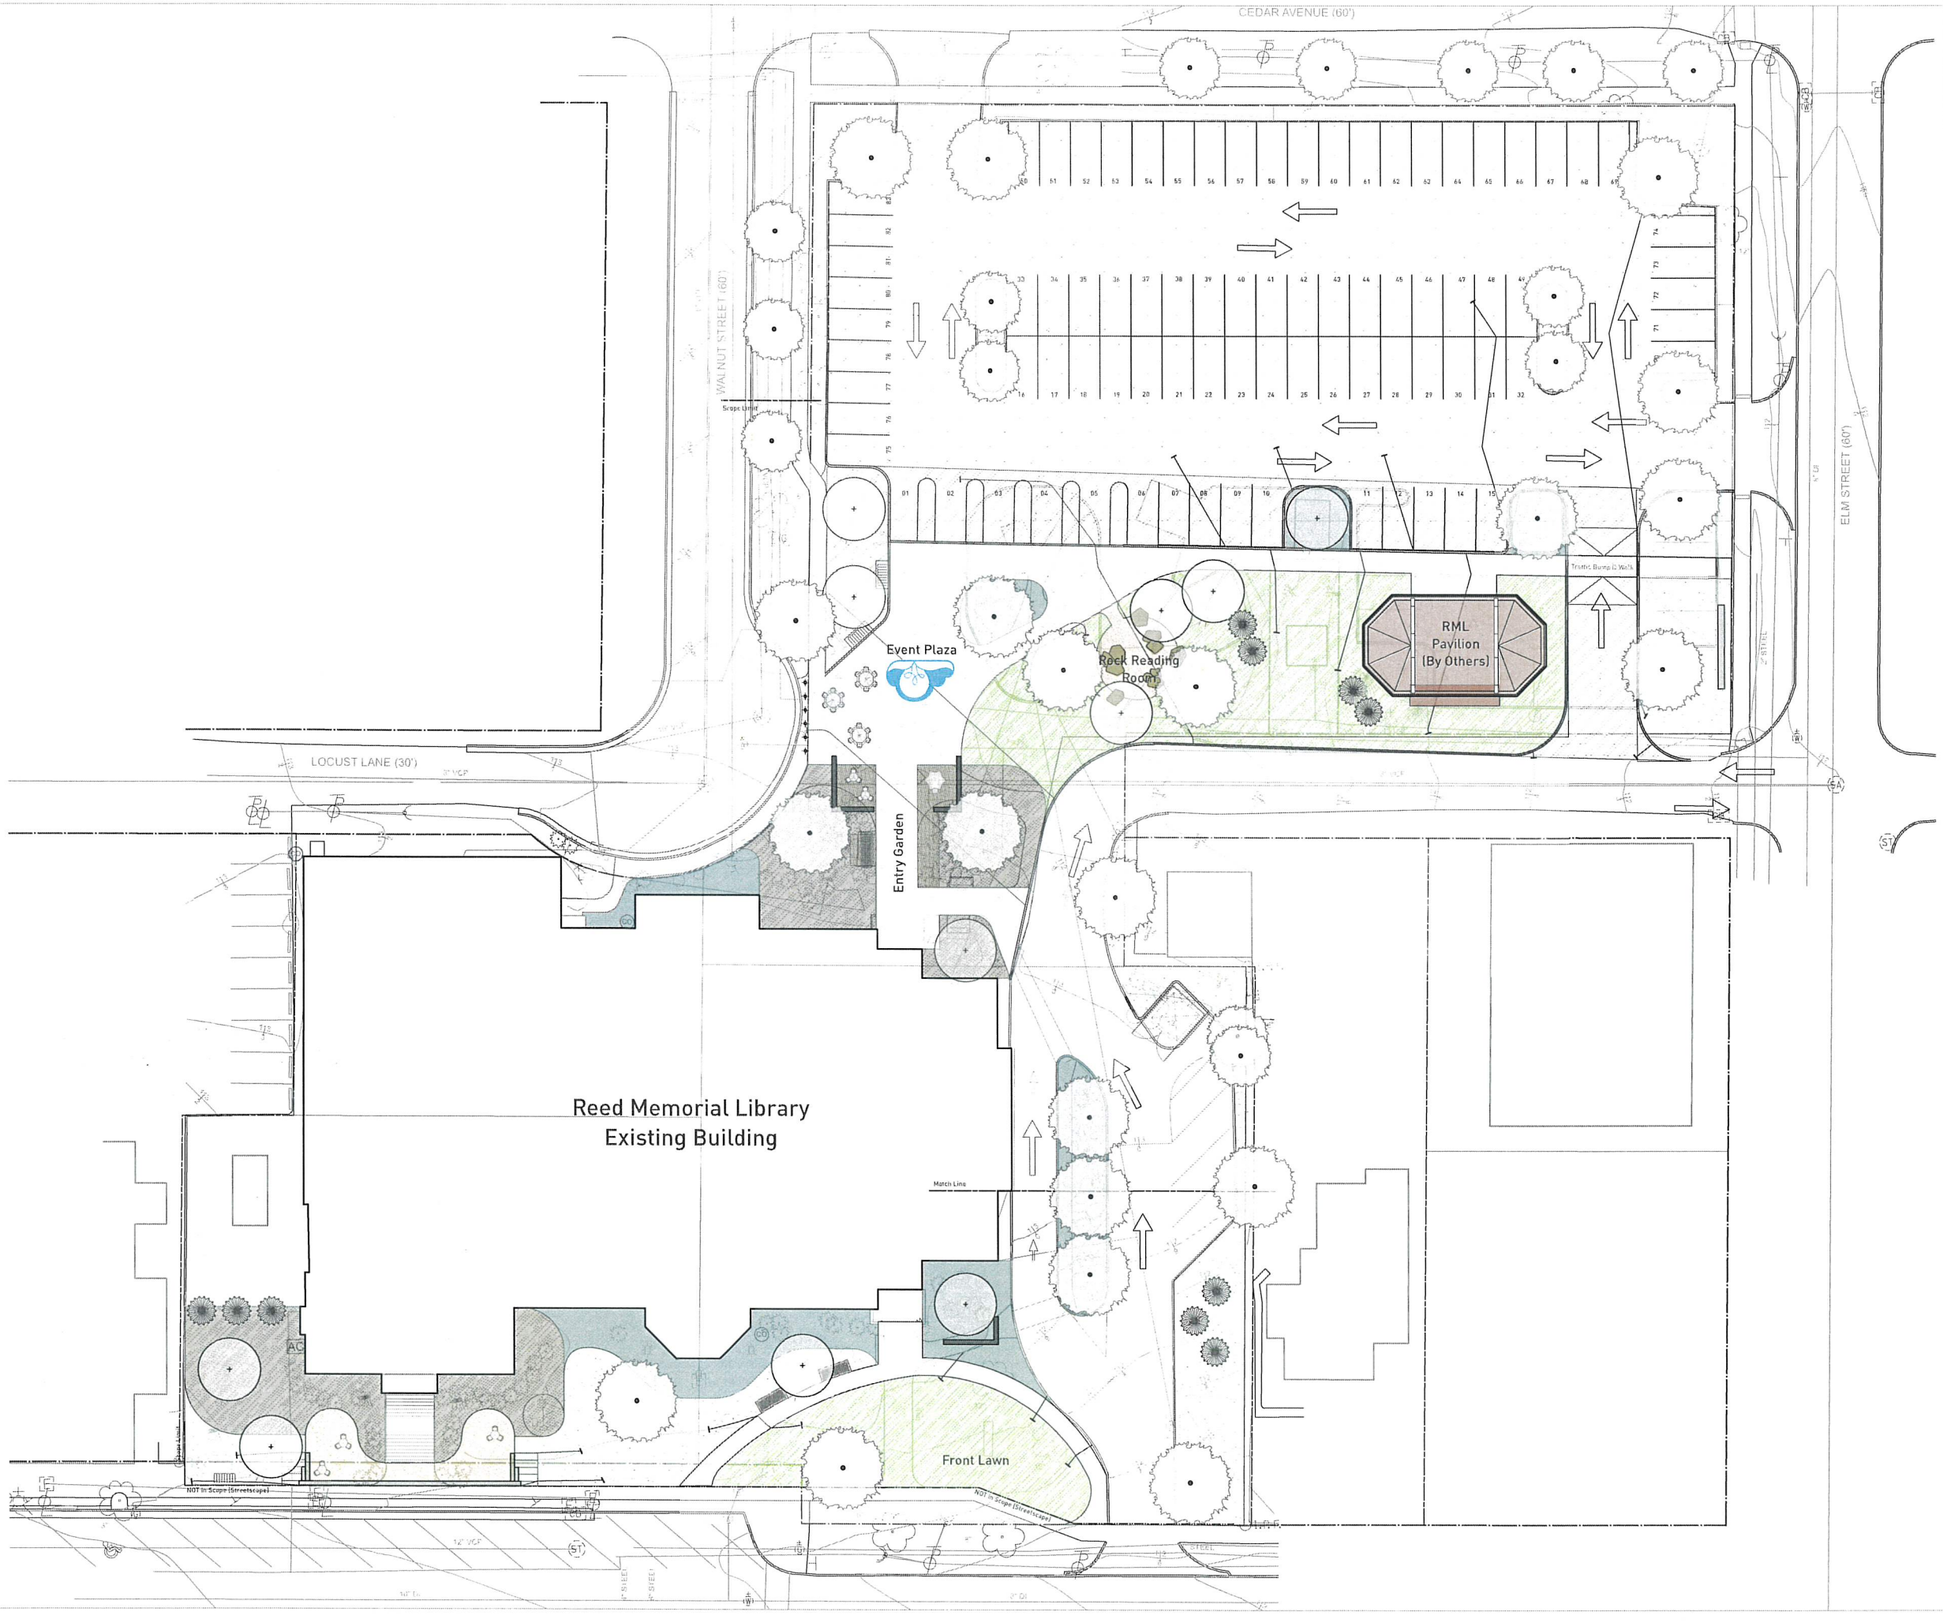

GENERAL NOTES//

1. Existing conditions based on site survey provided by **CW Design Group on 02/20/2023**. Any differences noted on site shall be called to the attention on the LA prior to demolition and/or construction.

2. Contractor shall contact Dig-Safe in order to verify location and protect condition of any/all existing utilities.

3. Contractor shall verify location of any/all existing foundations or sub-surface structures. The contractor is responsible for any/all damage to existing structures.

4. Contractor shall aquire all necessary zoning and construction permits prior to commencing with work.

Legend Site Materials Plan

- Concrete Paving (Buff Wash) 11500 SqFt
- Unit Pavers (Brick) 1900 SqFt
- Garden Paving (NDS_Grid) 1250 SqFt
- Landscape Areas (Ornamental) 5250 SqFt
- Lawn Area (reseed/repair) 6500 SqFt
- Lawn Alternative (OPN_Seed) 5450 SqFt
- Landscape Area (Groundcover) 4000 SqFt
- Existing Shade Tree (KEEP) Various & Size Vary (4" Minimum Trunk Diameter)
- Proposed Shade Tree (3) See Planting Plan for Species 4" Cal. Typ.
- Tree Well Ref Event Plan Detail

REED MEMORIAL LIBRARY

RAVENNA, OH

DWG ISSUES & REVISIONS

#	DATE	DESCRIPTION
01	06/01	RML Bid Set

IMPLEMENT

IMPLEMENT, llc
895 N. 6th Street #201
Columbus, OH 43201
implement-studio.net

STATE OF OHIO
JASON E. KENTNER
1001245
REGISTERED
LANDSCAPE ARCHITECT

PROJECT CONTACT
Jason Kentner, RLA
Design Principal
jason@implement-studio.net
614.558.6742

Scope Summary Plan

20 0 5 10 20

SCALE: 1" = 20'-0" DWN BY: JK

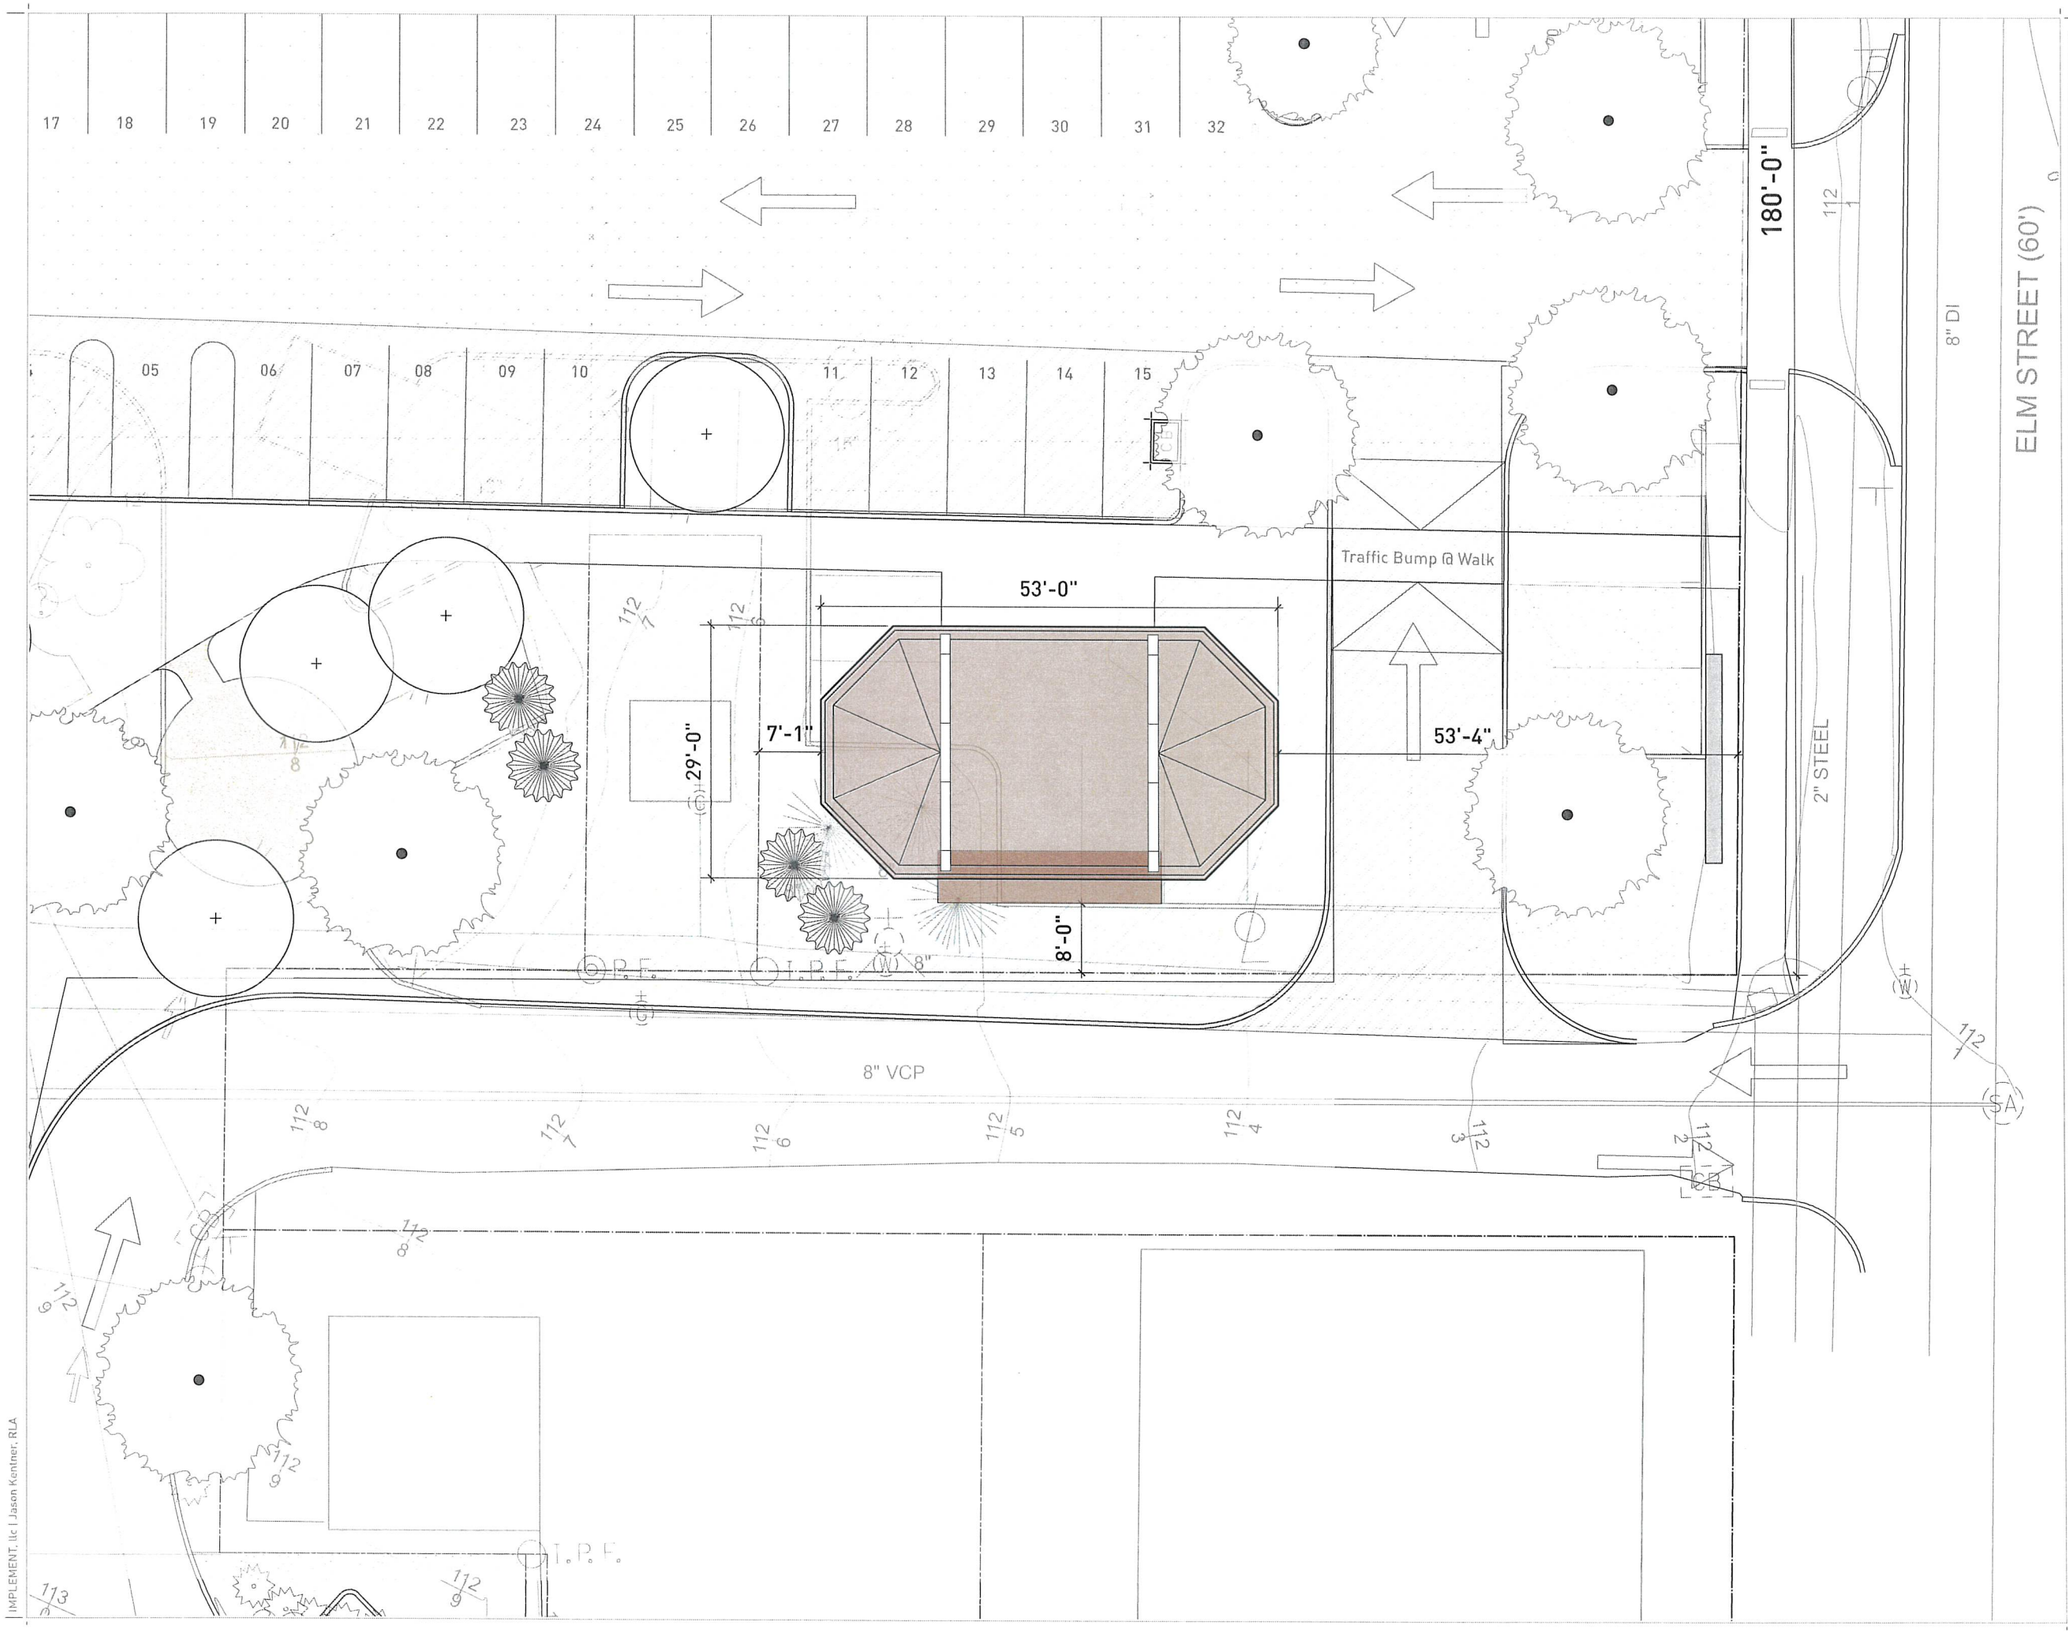

DETAIL NOTES//

1. Contractor shall notify LA of any discrepencies between existing conditions and construction documents.

2. All dimesnions are nominal and ay not reflect actual material dimensions.

3. All dimensions are to finished edges of construction unless otherwise noted.

VENDOR CONTACT //

PENCHURA

Joe Kurtz, CPSI
Northeast Ohio

P: 330-524-3915
E: joe@penchura.com

Penchura llc

poligon®

REED MEMORIAL LIBRARY
RAVENNA, OH

DWG ISSUES & REVISIONS

#	DATE	DESCRIPTION
01	06/01	RML Bid Set

IMPLEMENT

IMPLEMENT, llc
895 N. 6th Street #201
Columbus, OH 43201
implement-studio.net

STATE OF OHIO
JASON E. KENTNER
1001245
REGISTERED
LANDSCAPE ARCHITECT

PROJECT CONTACT
Jason Kentner, RLA
Design Principal
jason@implement-studio.net
614.558.8742

L5.0 Pavilion Plan

8 0 8 16 24

SCALE: 1/8" = 1'-0" DWN BY: JK

IMPLEMENT, llc | Jason Kentner, RLA

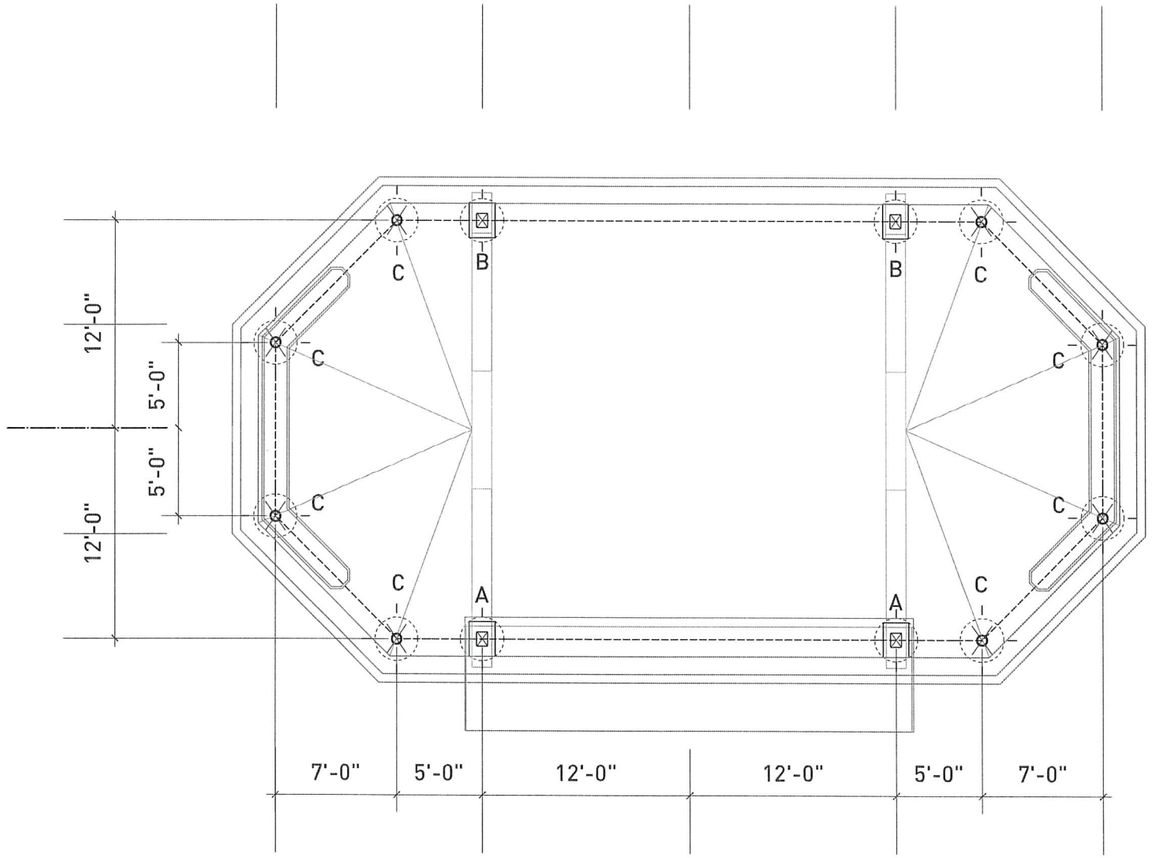

01 Plan // Pavilion Footing Layout
Scale: 1/4" = 1'-0"

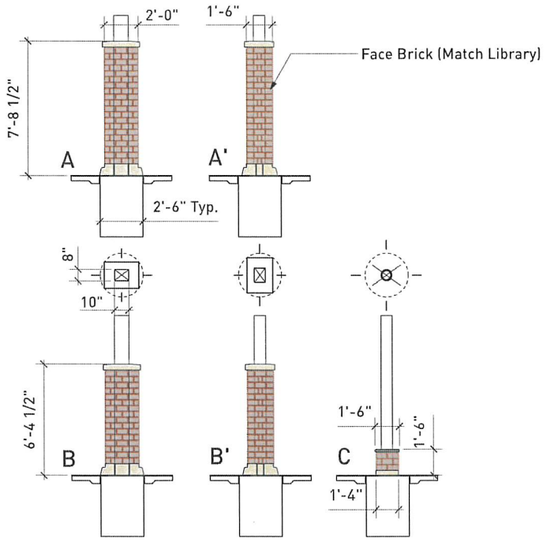

03 Detail // Pavilion Footing Types
Scale: 1/4" = 1'-0"

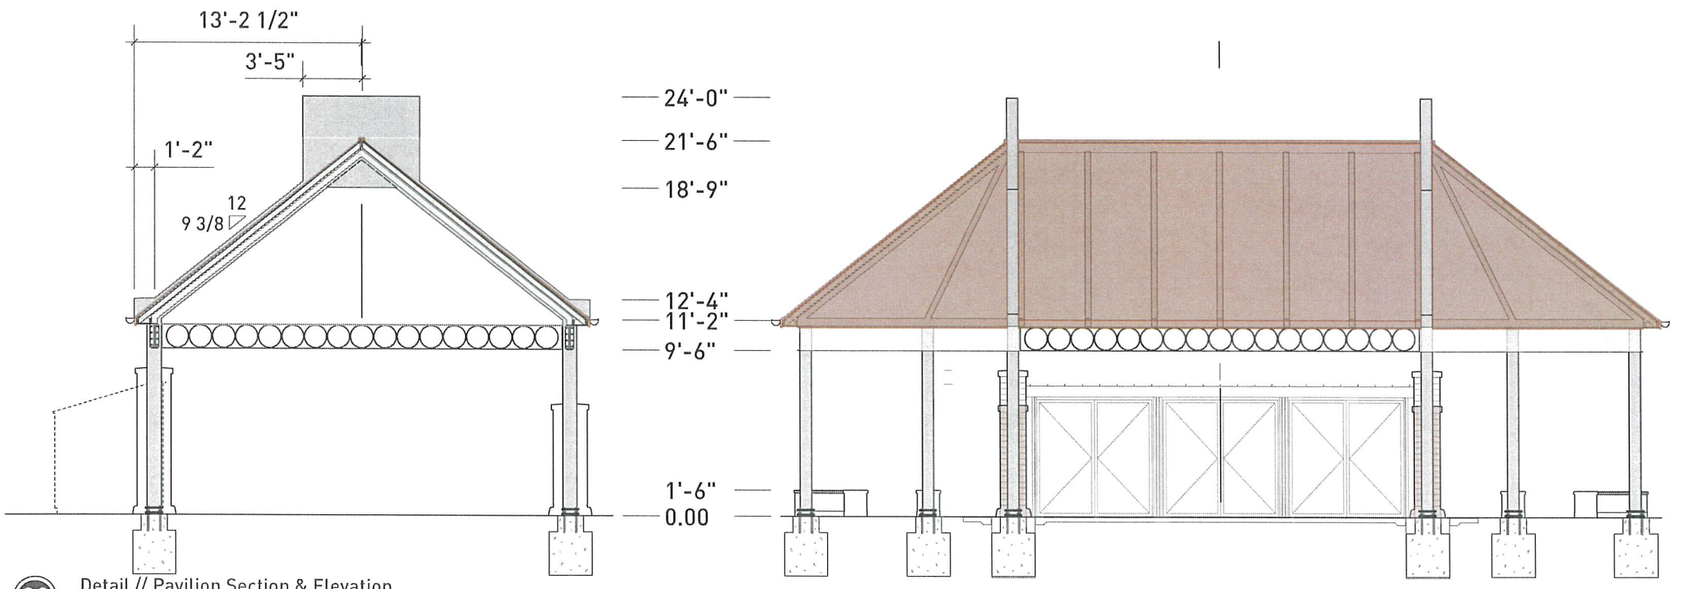

03 Detail // Pavilion Section & Elevation
Scale: 1/4" = 1'-0"

DETAIL NOTES//

1. Contractor shall notify LA of any discrepencies between existing conditions and construction documents.

2. All dimesnions are nominal and ay not reflect actual material dimensions.

3. All dimensions are to finished edges of construction unless otherwise noted.

VENDOR CONTACT //

PENCHURA

Joe Kurtz, CPSI
Northeast Ohio

P: 330-524-3915
E: joe@penchura.com

Penchura LLC

poligon®

REED MEMORIAL LIBRARY
RAVENNA, OH

DWG ISSUES & REVISIONS

#	DATE	DESCRIPTION
01	06/01	RML Bid Set

IMPLEMENT

IMPLEMENT, llc
895 N. 6th Street #201
Columbus, OH 43201
implement-studio.net

STATE OF OHIO
JASON E. KENTNER
1001245
REGISTERED LANDSCAPE ARCHITECT

PROJECT CONTACT
Jason Kentner, RLA
Design Principal
jason@implement-studio.net
614.558.6742

L5.1 Pavilion Details

SCALE: Varies (See Title) DWN BY: JK

IMPLEMENT, llc | Jason Kentner, RLA

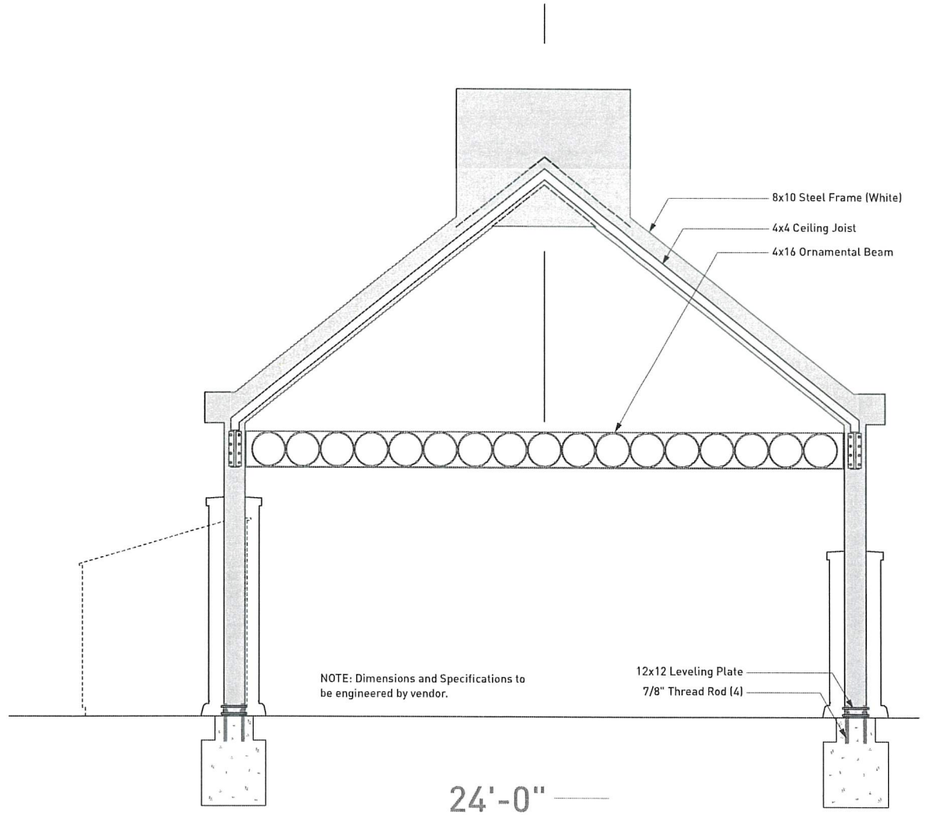

01 Section // Pavilion Steel Frame
Scale: 3/8" = 11'-0"

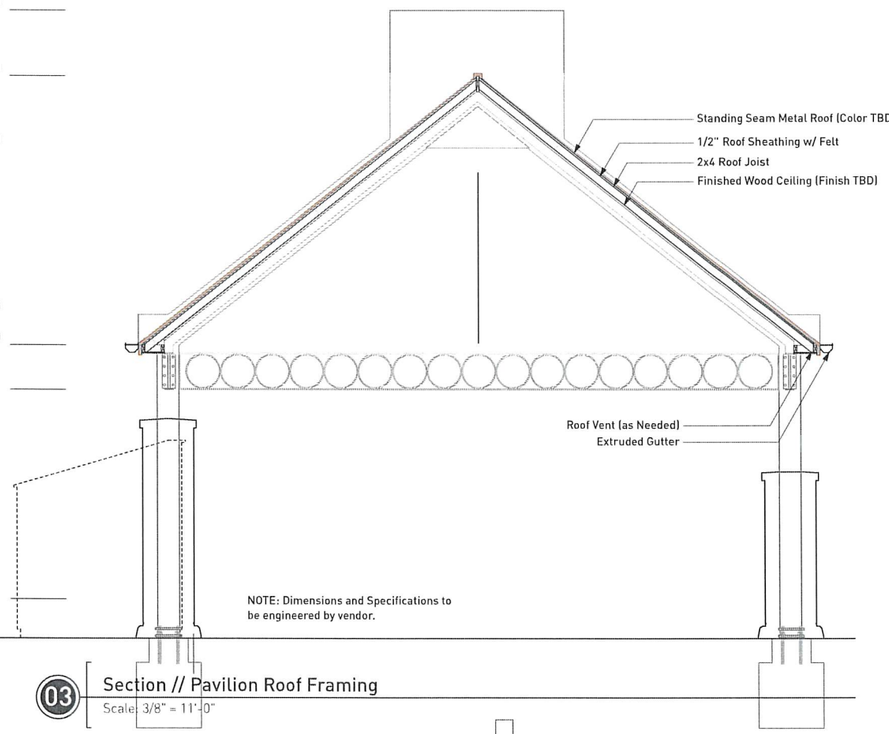

03 Section // Pavilion Roof Framing
Scale: 3/8" = 11'-0"

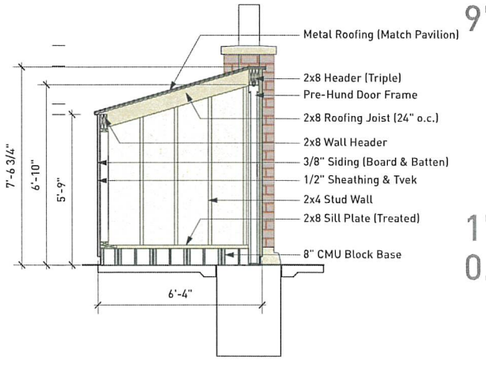

02 Section // Storage Area
Scale: 3/8" = 1'-0"

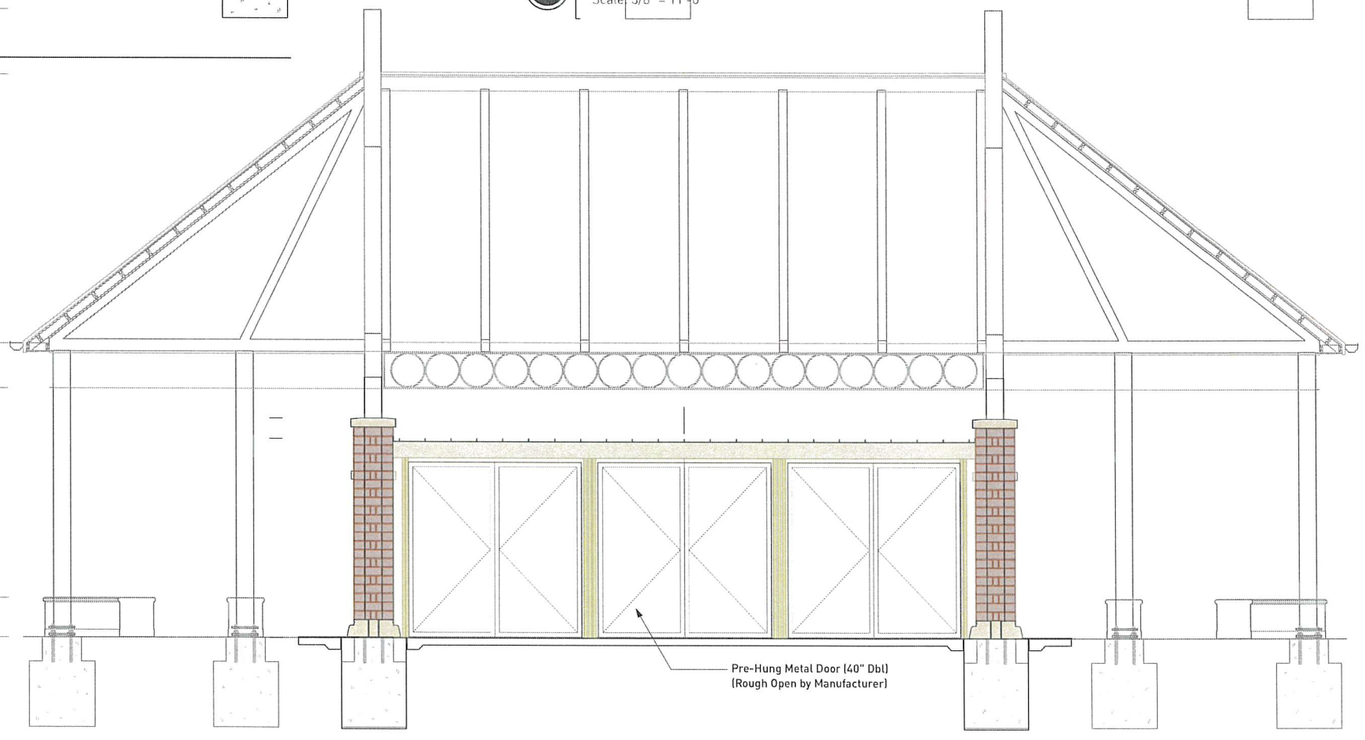

04 Elevation // Storage Area
Scale: 3/8" = 1'-0"

DETAIL NOTES//

1. Contractor shall notify LA of any discrepencies between existing conditions and construction documents.

2. All dimesnions are nominal and ay not reflect actual material dimensions.

3. All dimensions are to finished edges of construction unless otherwise noted.

VENDOR CONTACT //

PENCHURA

Joe Kurtz, CPSI
Northeast Ohio

P: 330-524-3915
E: joe@penchura.com

Penchura LLC

poligon®

REED MEMORIAL LIBRARY
RAVENNA, OH

DWG ISSUES & REVISIONS

#	DATE	DESCRIPTION
01	06/01	RML Bid Set

IMPLEMENT

IMPLEMENT, llc
895 N. 6th Street #201
Columbus, OH 43201
implement-studio.net

STATE OF OHIO
JASON E. KENTNER
1001245
REGISTERED
LANDSCAPE ARCHITECT

PROJECT CONTACT
Jason Kentner, RLA
Design Principal
jason@implement-studio.net
614.558.6742

L5.2 Pavilion Details

SCALE: Varies (See Title) DWN BY: JK

01 Rendering // Pavilion View
Scale: NTS.

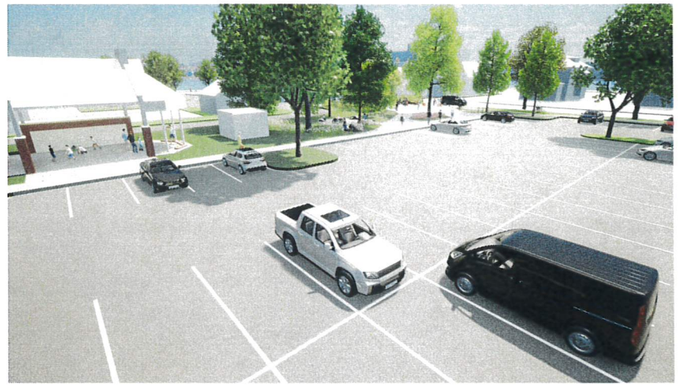

03 Rendering // Parking Lot View
Scale: NTS.

02 Rendering // Entry Plaza View
Scale: NTS.

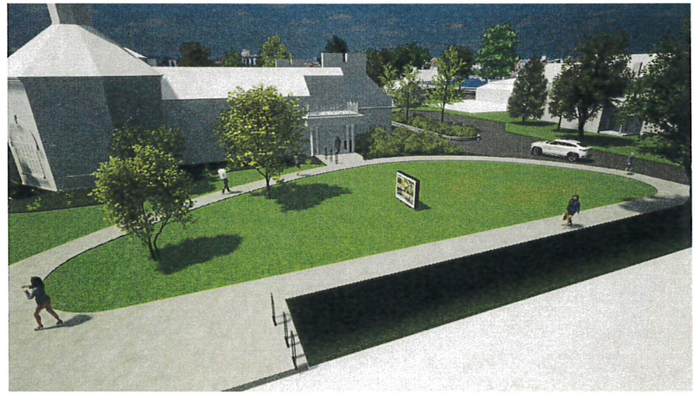

04 Rendering // Front Lawn Veiw
Scale: NTS.

REED MEMORIAL LIBRARY
RAVENNA, OH

DWG ISSUES & REVISIONS

#	DATE	DESCRIPTION
01	06/01	RML Bid Set

IMPLEMENT

IMPLEMENT, llc
895 N. 6th Street #201
Columbus, OH 43201
implement-studio.net

STATE OF OHIO
JASON E. KENTNER
1001245
REGISTERED
LANDSCAPE ARCHITECT

PROJECT CONTACT
Jason Kentner, RLA
Design Principal
jason@implement-studio.net
614.558.6742

L5.3 Pavilion Renderings

SCALE: Varies (See Title) **DWN BY: JK**

IMPLEMENT, llc | Jason Kentner, RLA